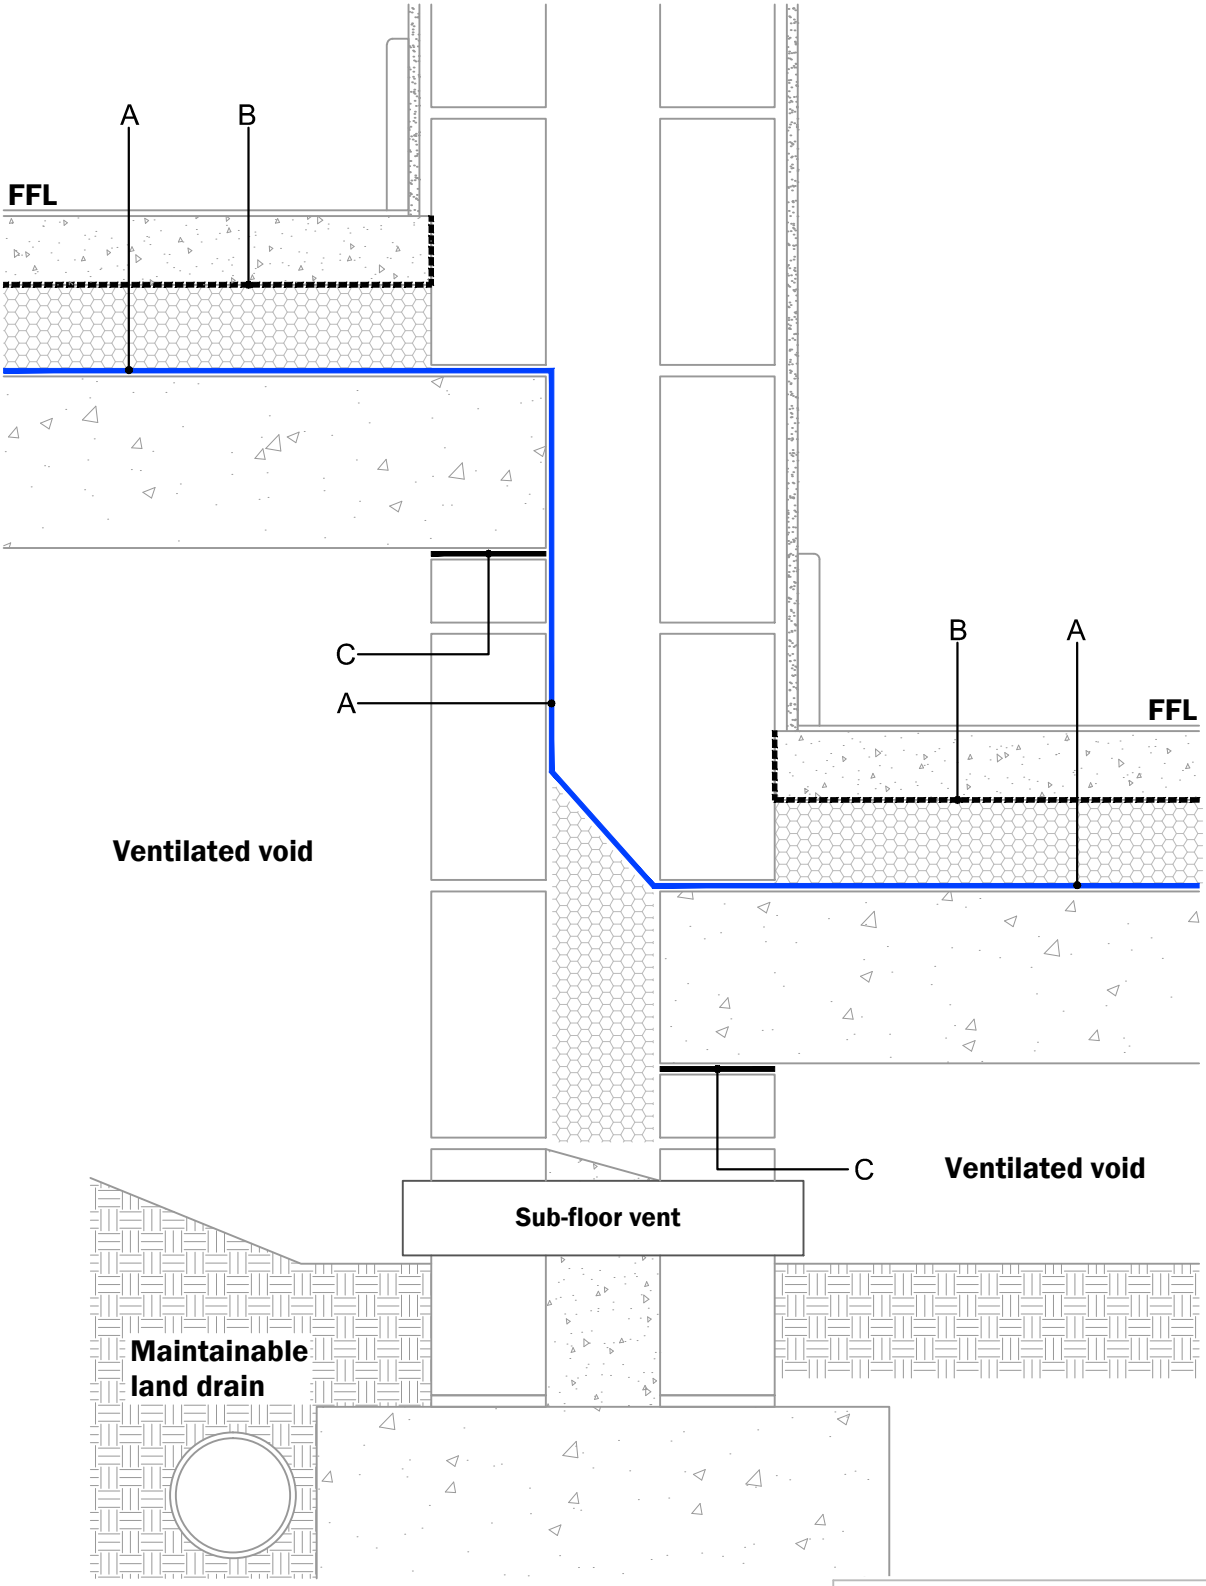

Materials :-	Notes :-
Refer to Cordek technical data sheets for full detailed material specification A. Cordek Puraflex Membrane B. VCL / floor finishes by others C. DPC by others NB : Cordek Puraflex should be installed with welded joints only	- This detail is issued for guidance purposes only, with final approval required from the designer - Do not scale from drawing, use dimensions provided - All laps and junctions must be fully sealed with appropriate welding techniques or jointing system - The intended construction sequence should be considered prior to selection of the appropriate Cordek standard detail to ensure that installation is practical and achievable - In accordance with BS8102:2009, should hydrostatic water pressure be a risk, additional waterproofing methods should be considered

Standard Detail

Tel : 01403 799600
Email : techsupport@cordek.com

Drg. Title:
Cordek VOC / Hydrocarbon Protection System
Typical Internal Cavity Wall Detail - Stepped Floors

Drawn: JP

Date: Nov.2023 | Scale: NTS

Drg. No. ENG/GP/MEM/PUR/14 | Rev: C